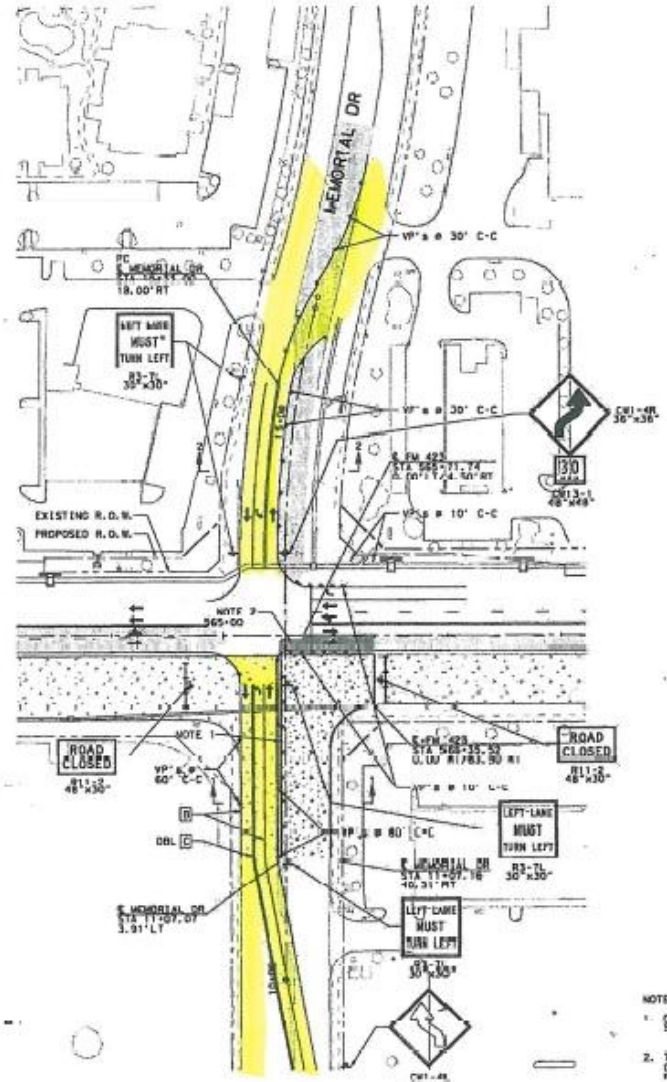

STEP 1

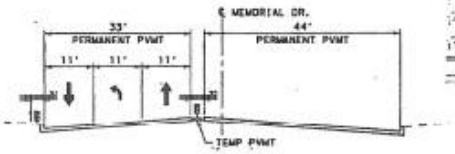

TYPICAL SECTION
1-1
N.T.S.

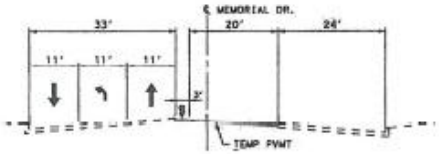

TYPICAL SECTION
2-2
N.T.S.

0 50 100
SCALE IN FEET

LEGEND

- TEMP PAVEMENT CURRENT PHASE/STAGE
- TEMP PAVEMENT PREVIOUS PHASE/STAGE
- PERM PAVEMENT CURRENT PHASE/STAGE
- PERM PAVEMENT PREVIOUS PHASE/STAGE
- PERM BRIDGE CURRENT PHASE/STAGE
- PERM BRIDGE PREVIOUS PHASE/STAGE
- CULVERT CONSTR CURRENT PHASE/STAGE
- PERM DRAINAGE CURRENT PHASE/STAGE
- EXISTING DRAINAGE SYSTEM
- RETAINING WALL
- SOUND WALL
- DRUMS
- VERTICAL PANELS
- SIGNS
- LPCB
- PCTB
- CCA
- TY III BARRICADES
- A 4" BROKEN (W) (REMOVABLE)
- B 4" SOLID (W) (REMOVABLE)
- C 4" SOLID (Y) (REMOVABLE)
- D 12" SOLID (W) (REMOVABLE)
- EX EXIST PAVEMENT MARKINGS
- PM PERM PAVEMENT MARKINGS
- PR WK ZN PAVEMENT MARKINGS PREVIOUS PHASE/STAGE

4-23-14
6th

Deborah F. Hubert

Jacobs Engineering Group
STATE OF TEXAS
DEBORAH F. HUBERT
LICENSED
PROFESSIONAL ENGINEER
F-2966

Replaced
4/30/2014, YRW

NOTES

1. CURB TO BE DOWELED UPON FINAL USE OF TEMP ACP. SEE ROADWAY SUMMARY SHEETS FOR LIMITS OF CURB.
2. TEMPORARY PAVEMENT TO BE REMOVED AND REPLACED WITH HES CONCRETE AFTER FM 423 TRAFFIC IS SHIFTED FOR PHASE 1 STAGE 1, BUT BEFORE SHIFTING MEMORIAL DR TRAFFIC IN THAT PHASE.

JACOBS
JACOBS ENGINEERING GROUP INC. TX REGISTRATION #2966

Texas Department of Transportation
© 2011

TRAFFIC CONTROL PLAN
PHASE 1 STAGE 2
STEP 1
FM 423
MEMORIAL DR

SCALE: 1"=100' SHEET 1 OF 2

DESIGN	CSJ NO.	STATE PROJECT NO.			HIGHWAY NO.
AK	6	(SEE TITLE SHEET)			FM 423
CHECK YC	STATE	DISTRICT	COUNTY		SHEET NO.
DRAWN VRW	TEXAS	DALLAS	DENTON		105
CHECK YC	CONTROL	SECTION	JOB		
	1567	02	ETC		